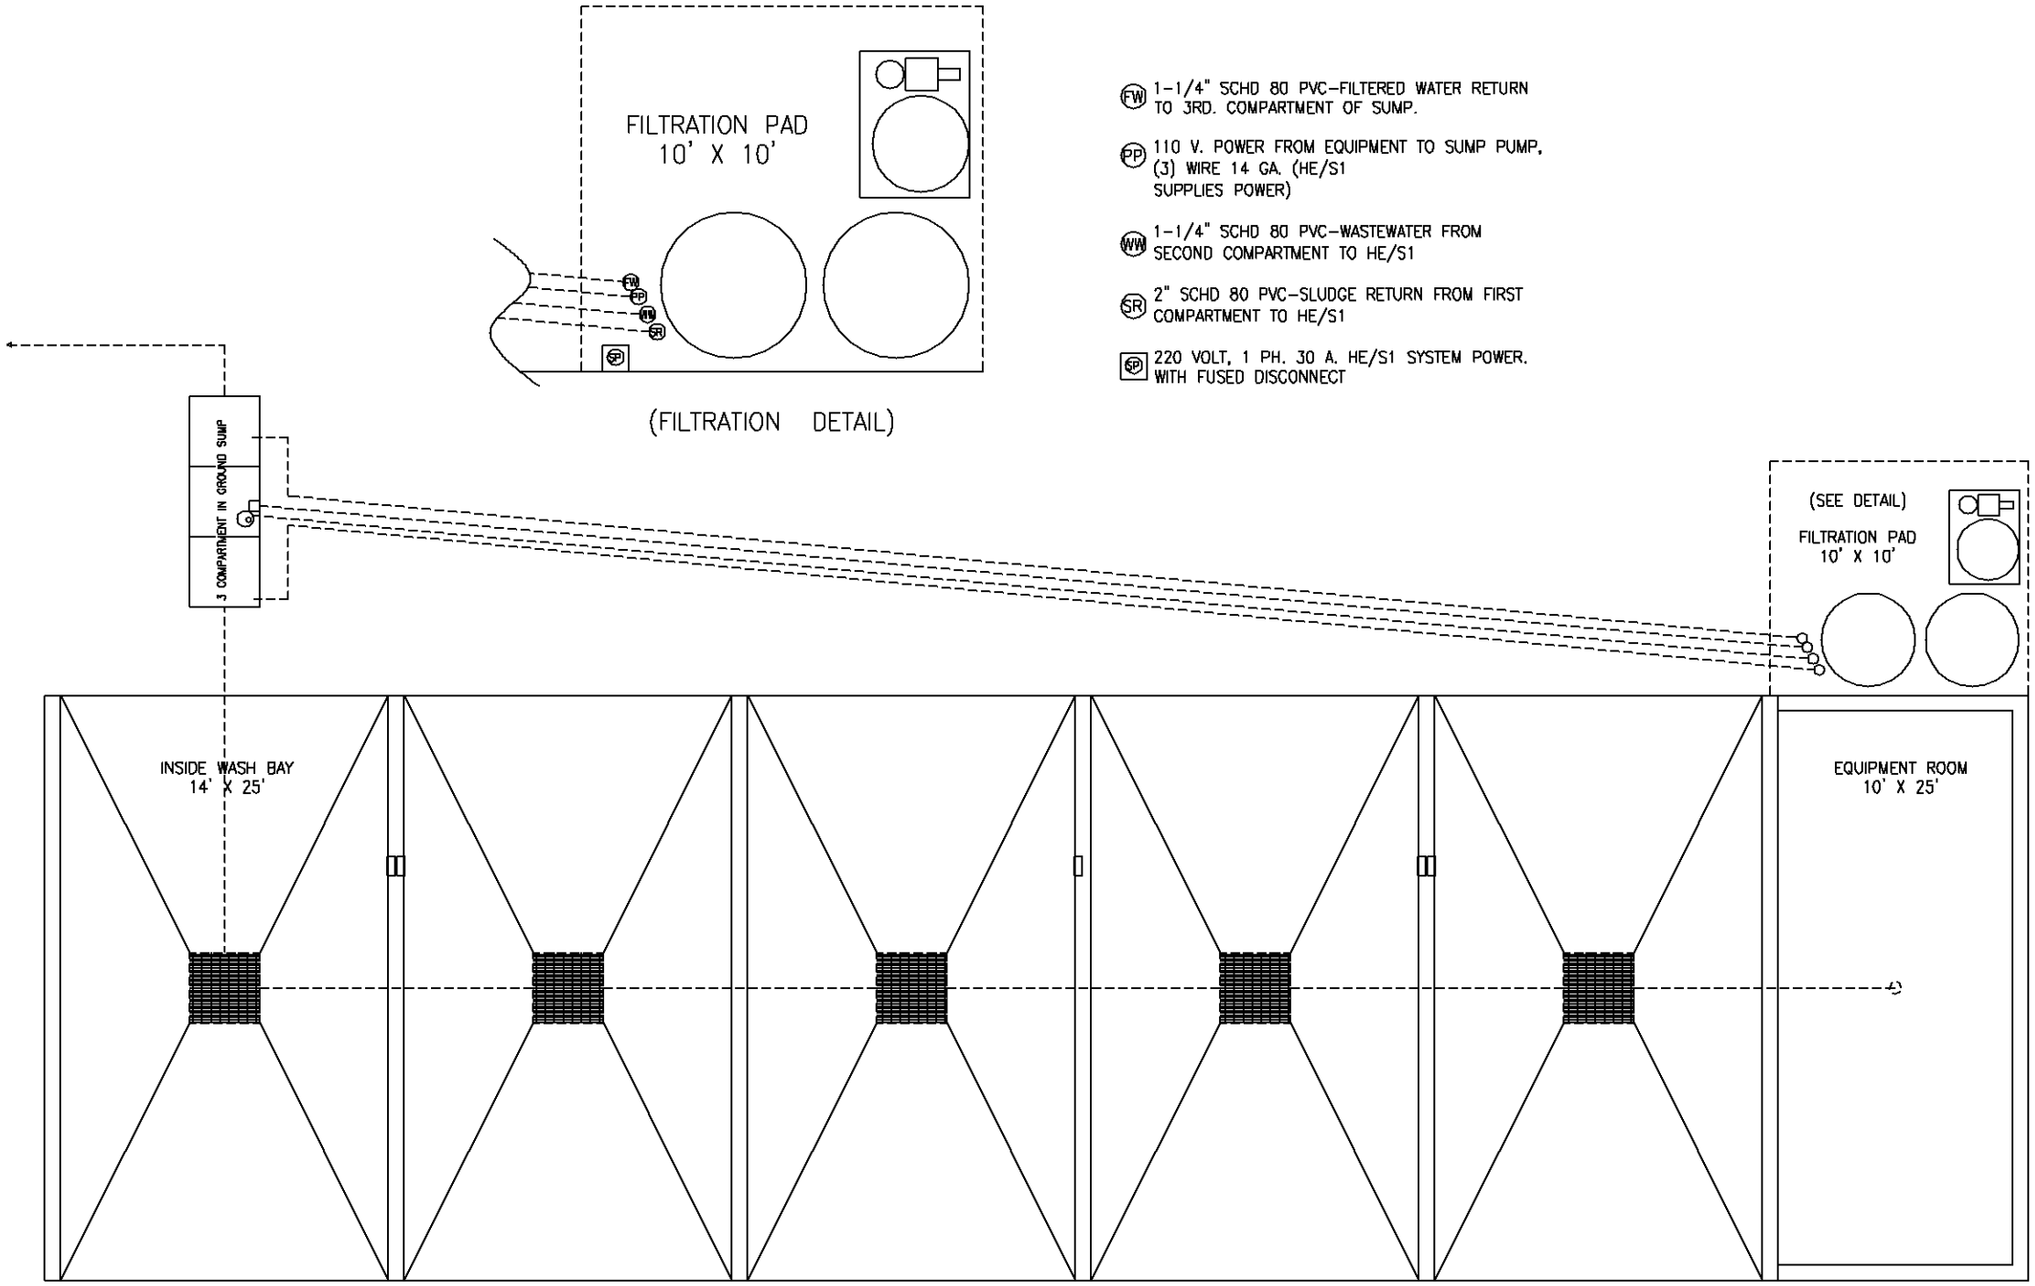
FILTRATION PAD
10' X 10'
FW
PP
WW
SR
SP
(FILTRATION DETAIL)
FW 1-1/4" SCHD 80 PVC-FILTERED WATER RETURN TO 3RD. COMPARTMENT OF SUMP.
PP 110 V. POWER FROM EQUIPMENT TO SUMP PUMP, (3) WIRE 14 GA. (HE/S1 SUPPLIES POWER)
WW 1-1/4" SCHD 80 PVC-WASTEWATER FROM SECOND COMPARTMENT TO HE/S1
SR 2" SCHD 80 PVC-SLUDGE RETURN FROM FIRST COMPARTMENT TO HE/S1
SP 220 VOLT, 1 PH. 30 A. HE/S1 SYSTEM POWER. WITH FUSED DISCONNECT
3 COMPARTMENT IN GROUND SUMP
(SEE DETAIL)
FILTRATION PAD
10' X 10'
INSIDE WASH BAY
14' X 25'
EQUIPMENT ROOM
10' X 25'